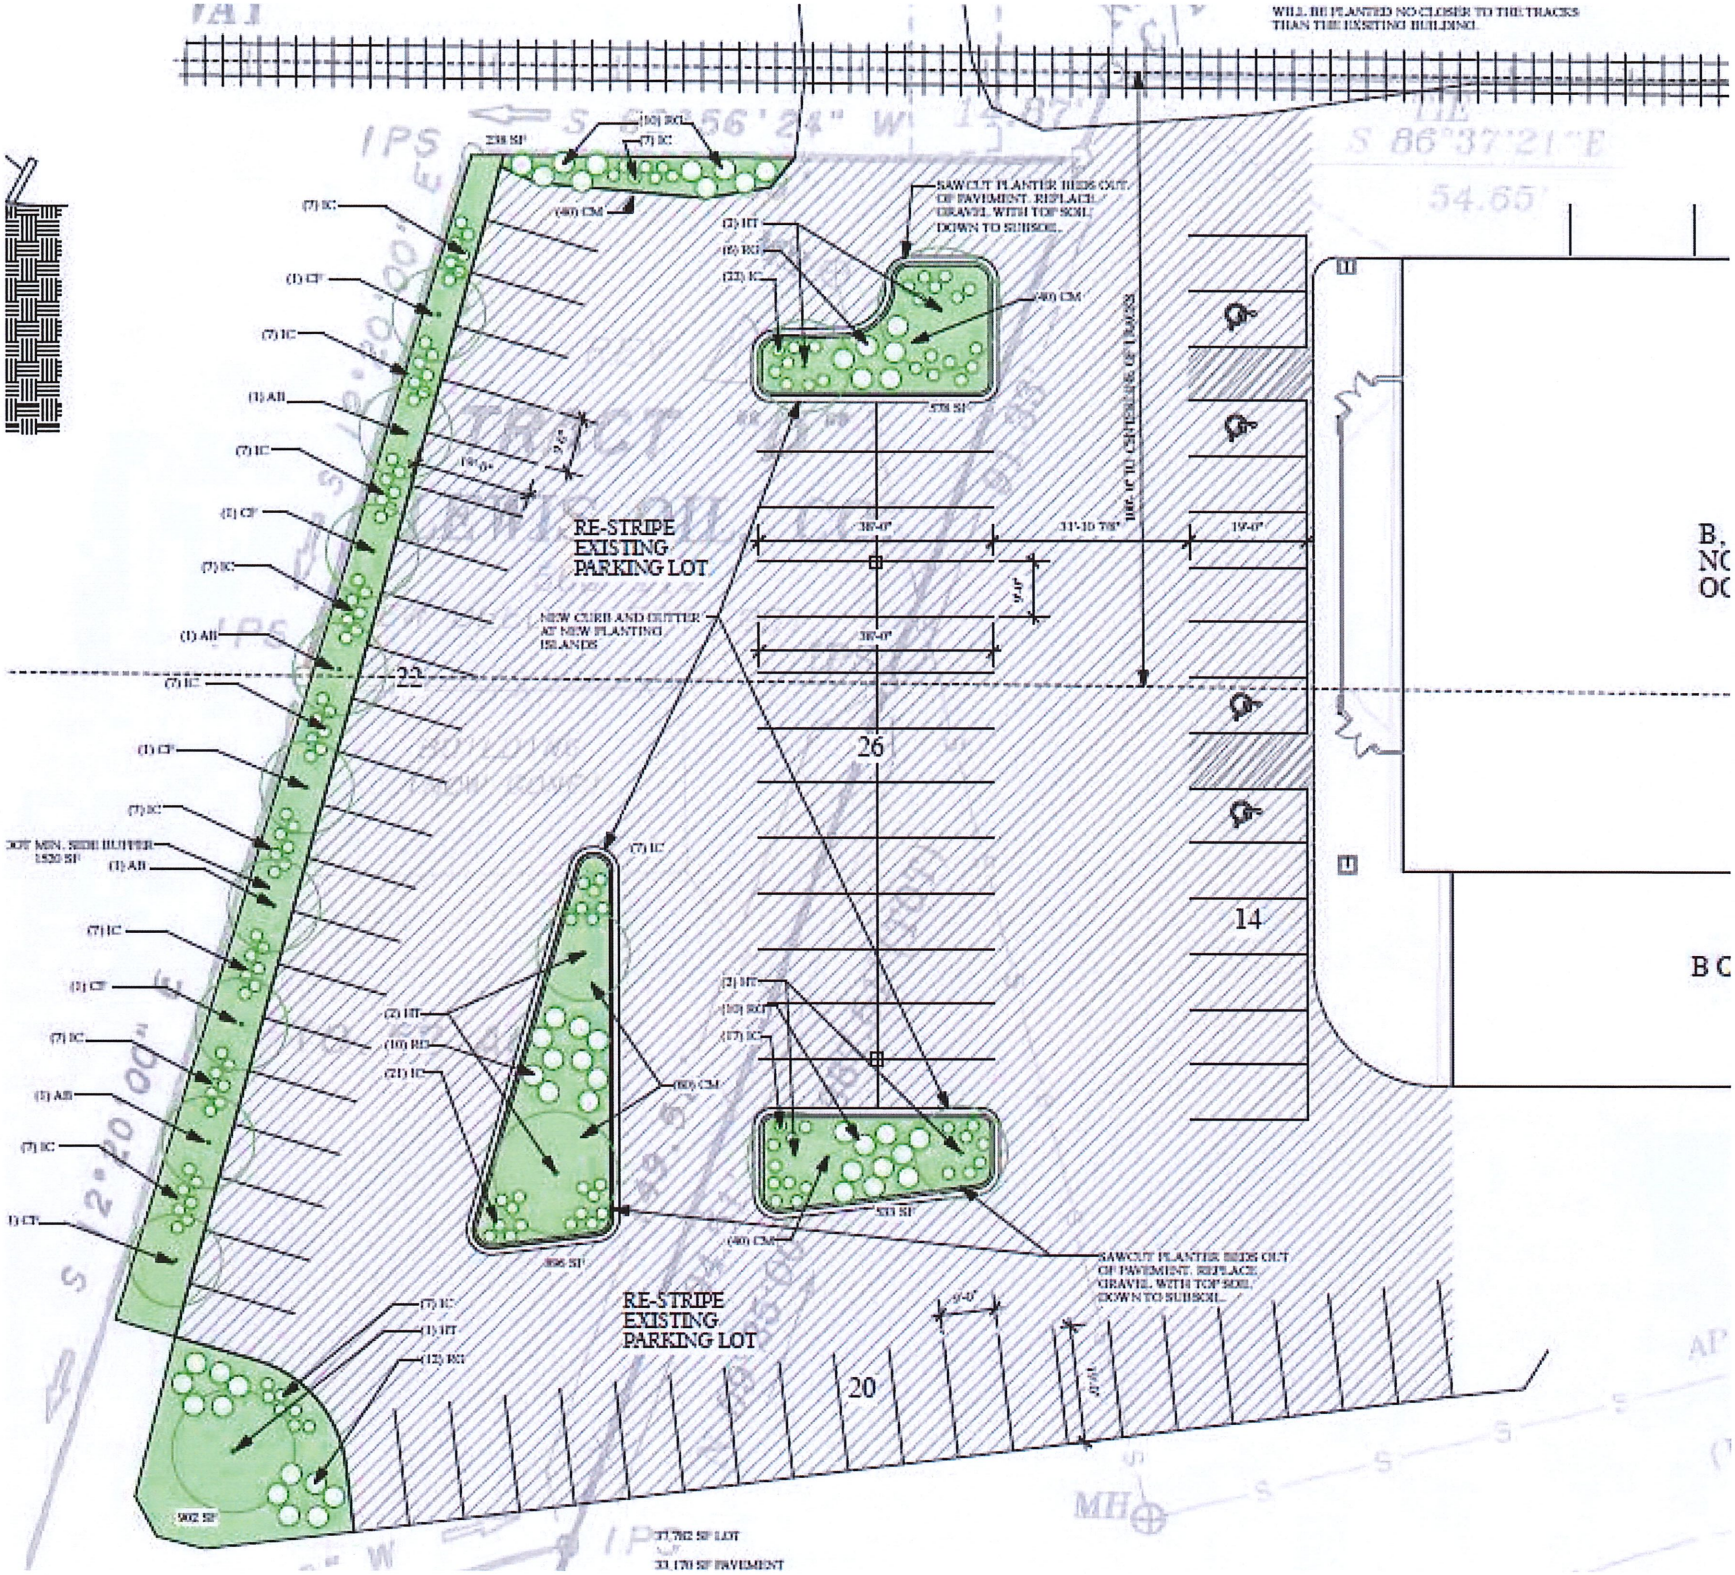
WILL BE PLANTED NO CLOSER TO THE TRACKS THAN THE EXISTING BUILDING.
SAWCUT PLANTER BEDS OUT OF PAVEMENT. REPLACE GRAVEL WITH TOP SOIL DOWN TO SUBSOIL.
RE-STRIPE EXISTING PARKING LOT
NEW CURB AND GUTTER AT NEW PLANTING ISLANDS
RE-STRIPE EXISTING PARKING LOT
SAWCUT PLANTER BEDS OUT OF PAVEMENT. REPLACE GRAVEL WITH TOP SOIL DOWN TO SUBSOIL.
22
26
14
20
37,782 SF LOT
33,170 SF PAVEMENT